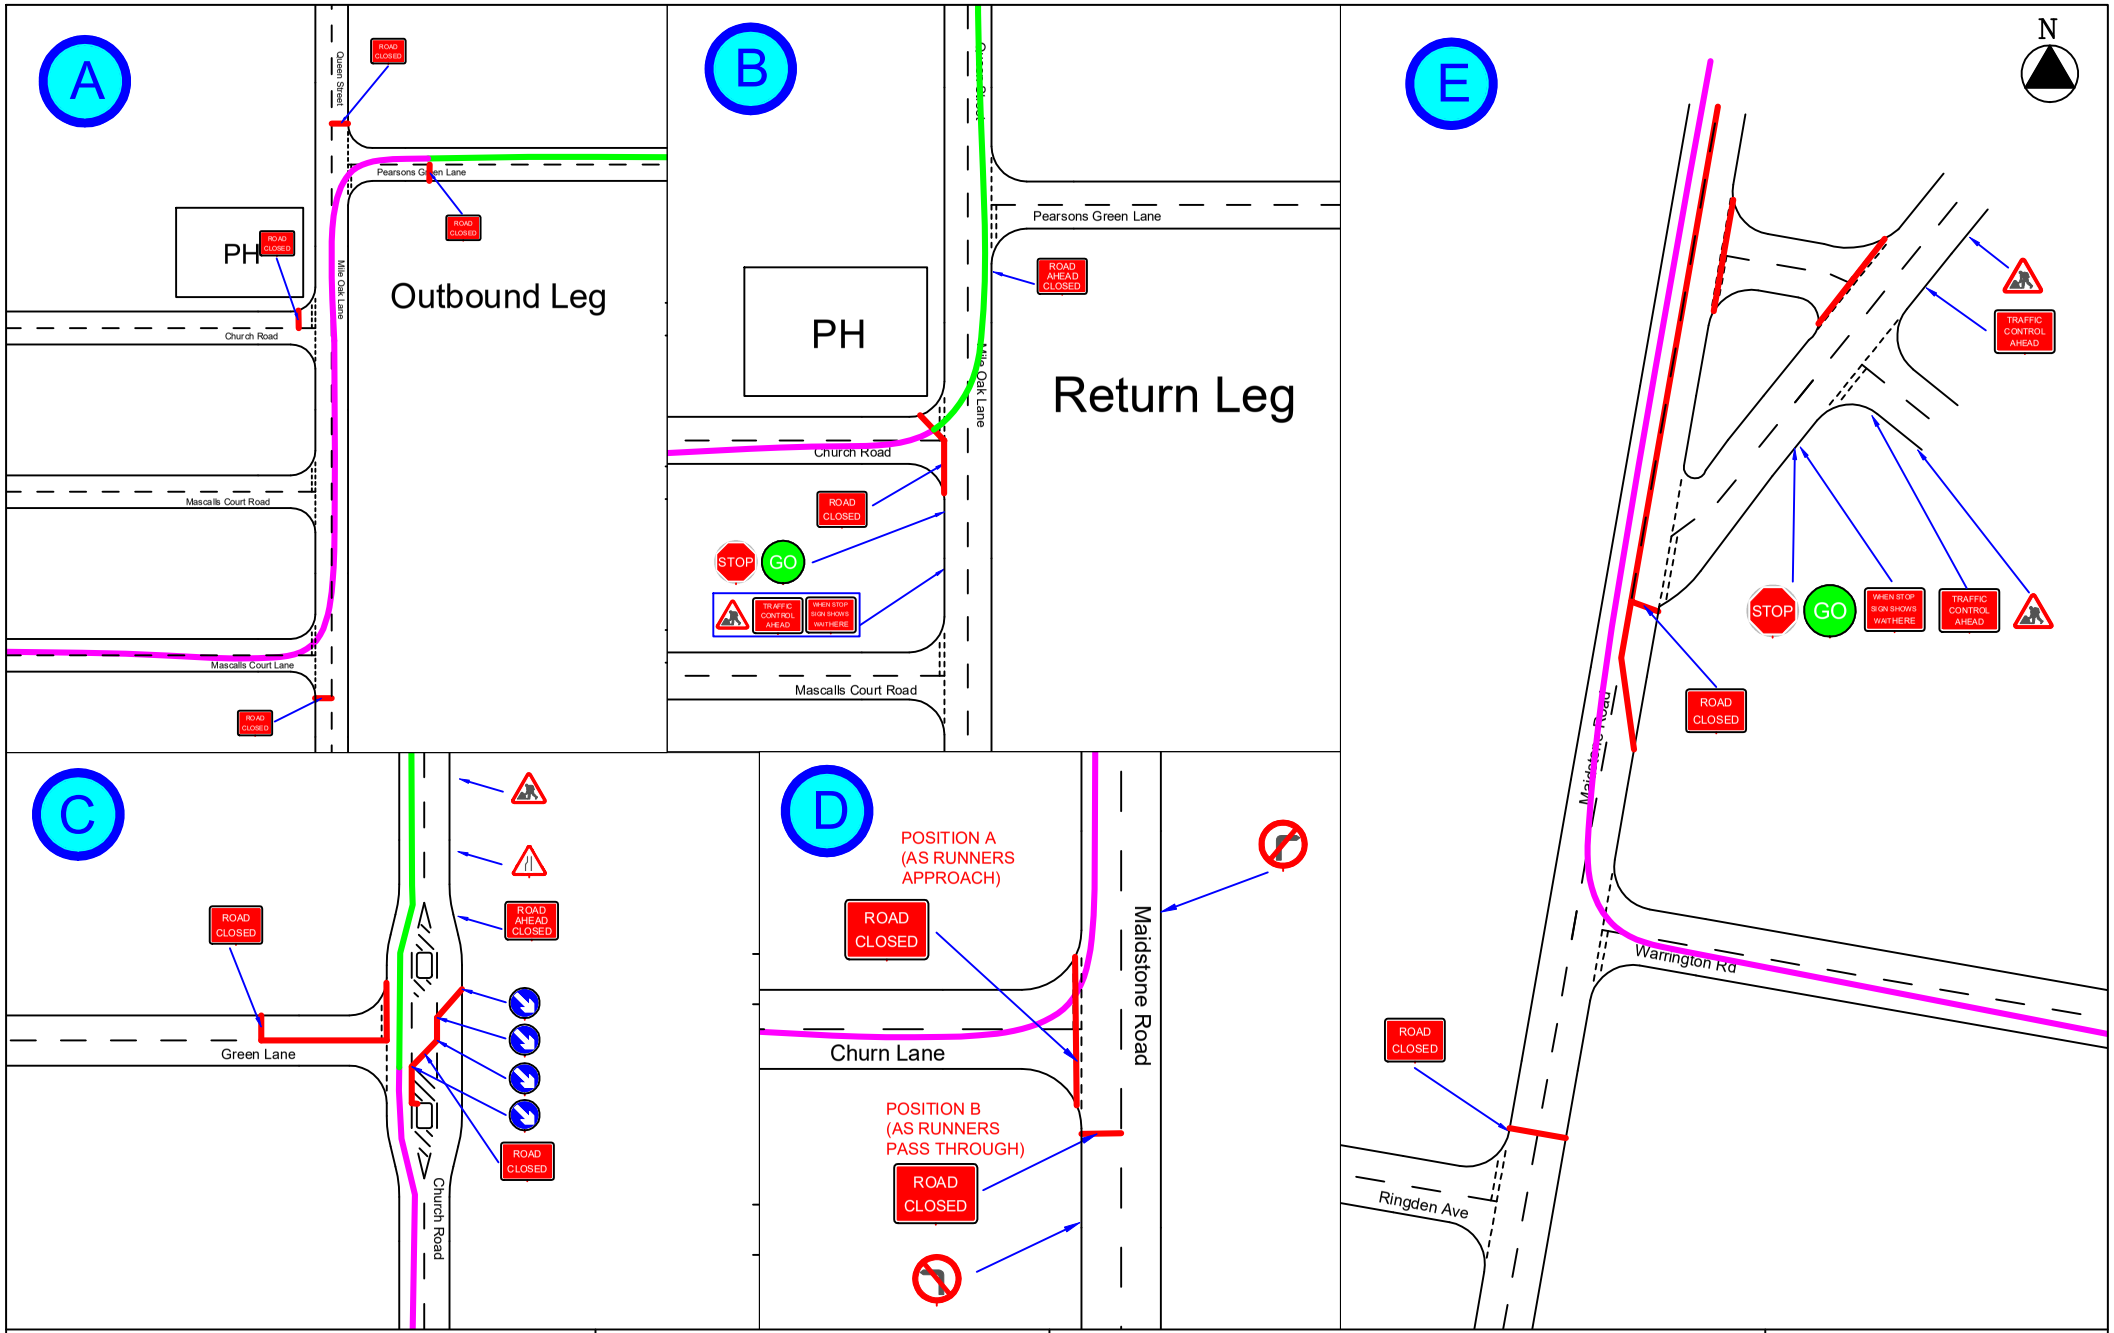

tiger highways

5 Roundmead Avenue
Loughton
Essex
IG10 1QA

Tel: 07804 167503

info@tigerhighways.com

Paddock Wood Athletic Club

1/2 Marathon
Traffic Management Plan
Page 5

Traffic Management Notes:
1) All temporary traffic management shall be in accordance with Chapter 8 of the Traffic Signs Manual 2009, Taffic Signs Regulations and General Directions 2016 and the Safety at Street Works and Road Works, A Code of Practice, 2014;
2) All temporary traffic management locations are indicative to aid clarity and are subject to approval from the on site engineer;
3) All dimensions are in metres unless otherwise stated.
4) All carriageway widths to be a minimum of 3.25m wide unless otherwise highlighted.
5) This drawing has been specifically prepared to meet the requirements of the named client and may contain design or innovative features which differ from conventional design standards.
6) Upon installation the TM Foreman is responsible for ensureing the design of the traffic management meets the on site requirements, Chapter 8 standards and any modifications as necessary.

Drawing No: D-0626-1A-PADD-THQxx2018

Scale: NTS

Original Size: A4

Date: 20/05/17